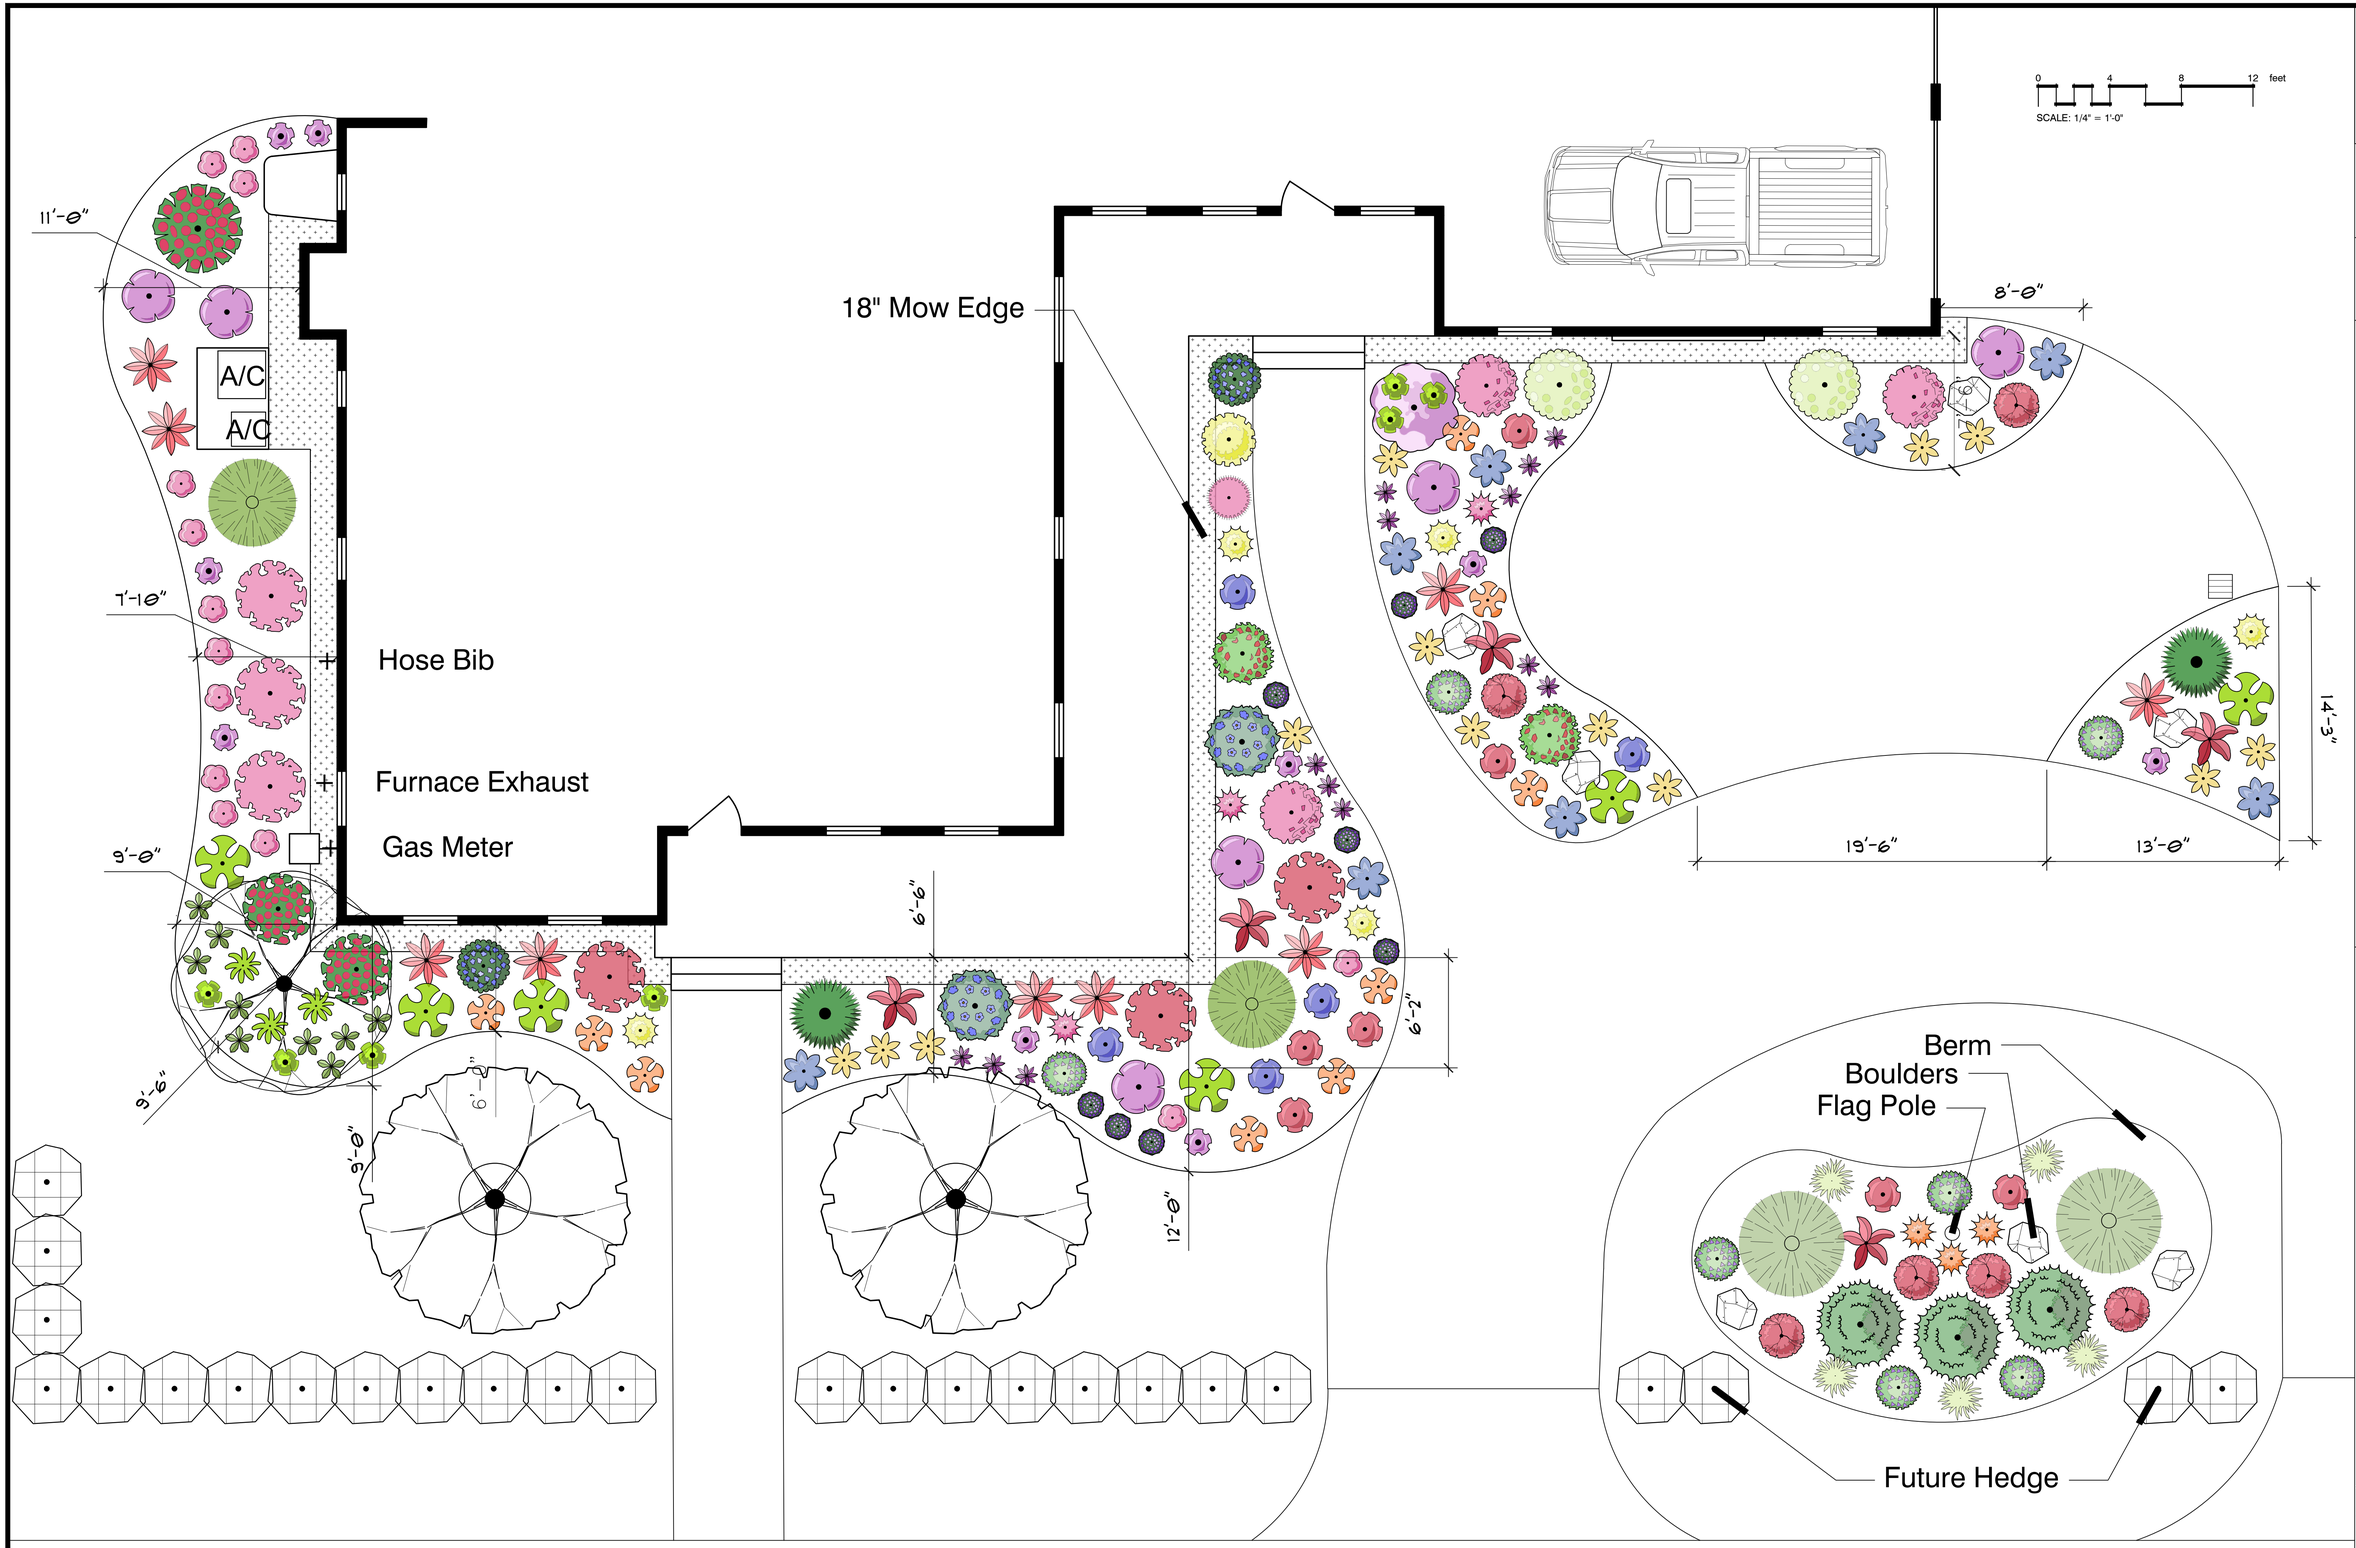

Gaelic Clover Landscape Design

PREPARED BY:
GAELIC CLOVER
LANDSCAPE DESIGN, LLC

2025 Delaware Avenue, Suite #1G
Buffalo, NY 14216
Phone: (716) 245-4451
Info@GaelicCloverLandscapeDesign.com
www.GaelicCloverLandscapeDesign.com

These drawings are the property of Gaelic Clover Landscape Design, LLC. The design shown and described herein, including all technical drawings are not to be used for any purpose whatsoever, except as agreed to in writing by the whole or in part. The drawings and specifications shall not be used by the owner for other projects, for additions to the project or for completion of the project by others. The owner agrees to hold harmless, indemnify, and defend the landscape architect and/or landscape designer against all damages, claims and expenses arising out of any reuse of any more of the plans and specifications without written authorization of Gaelic Clover Landscape Design, LLC.
Copyright © 2025 All Rights Reserved

Private Residence

ORCHARD PARK, NY

N

FOR CONSTRUCTION

NO.	ISSUANCE	DATE
	RELEASES	

DRAWING NAME:

LANDSCAPE PLAN

DRAWN BY: PGB
PROJECT NUMBER: 25-21
SCALE: AS NOTED
CURRENT ISSUE DATE: MAY 4, 2026

DRAWING NUMBER: SET: L-1

SHEET: 1 of 2